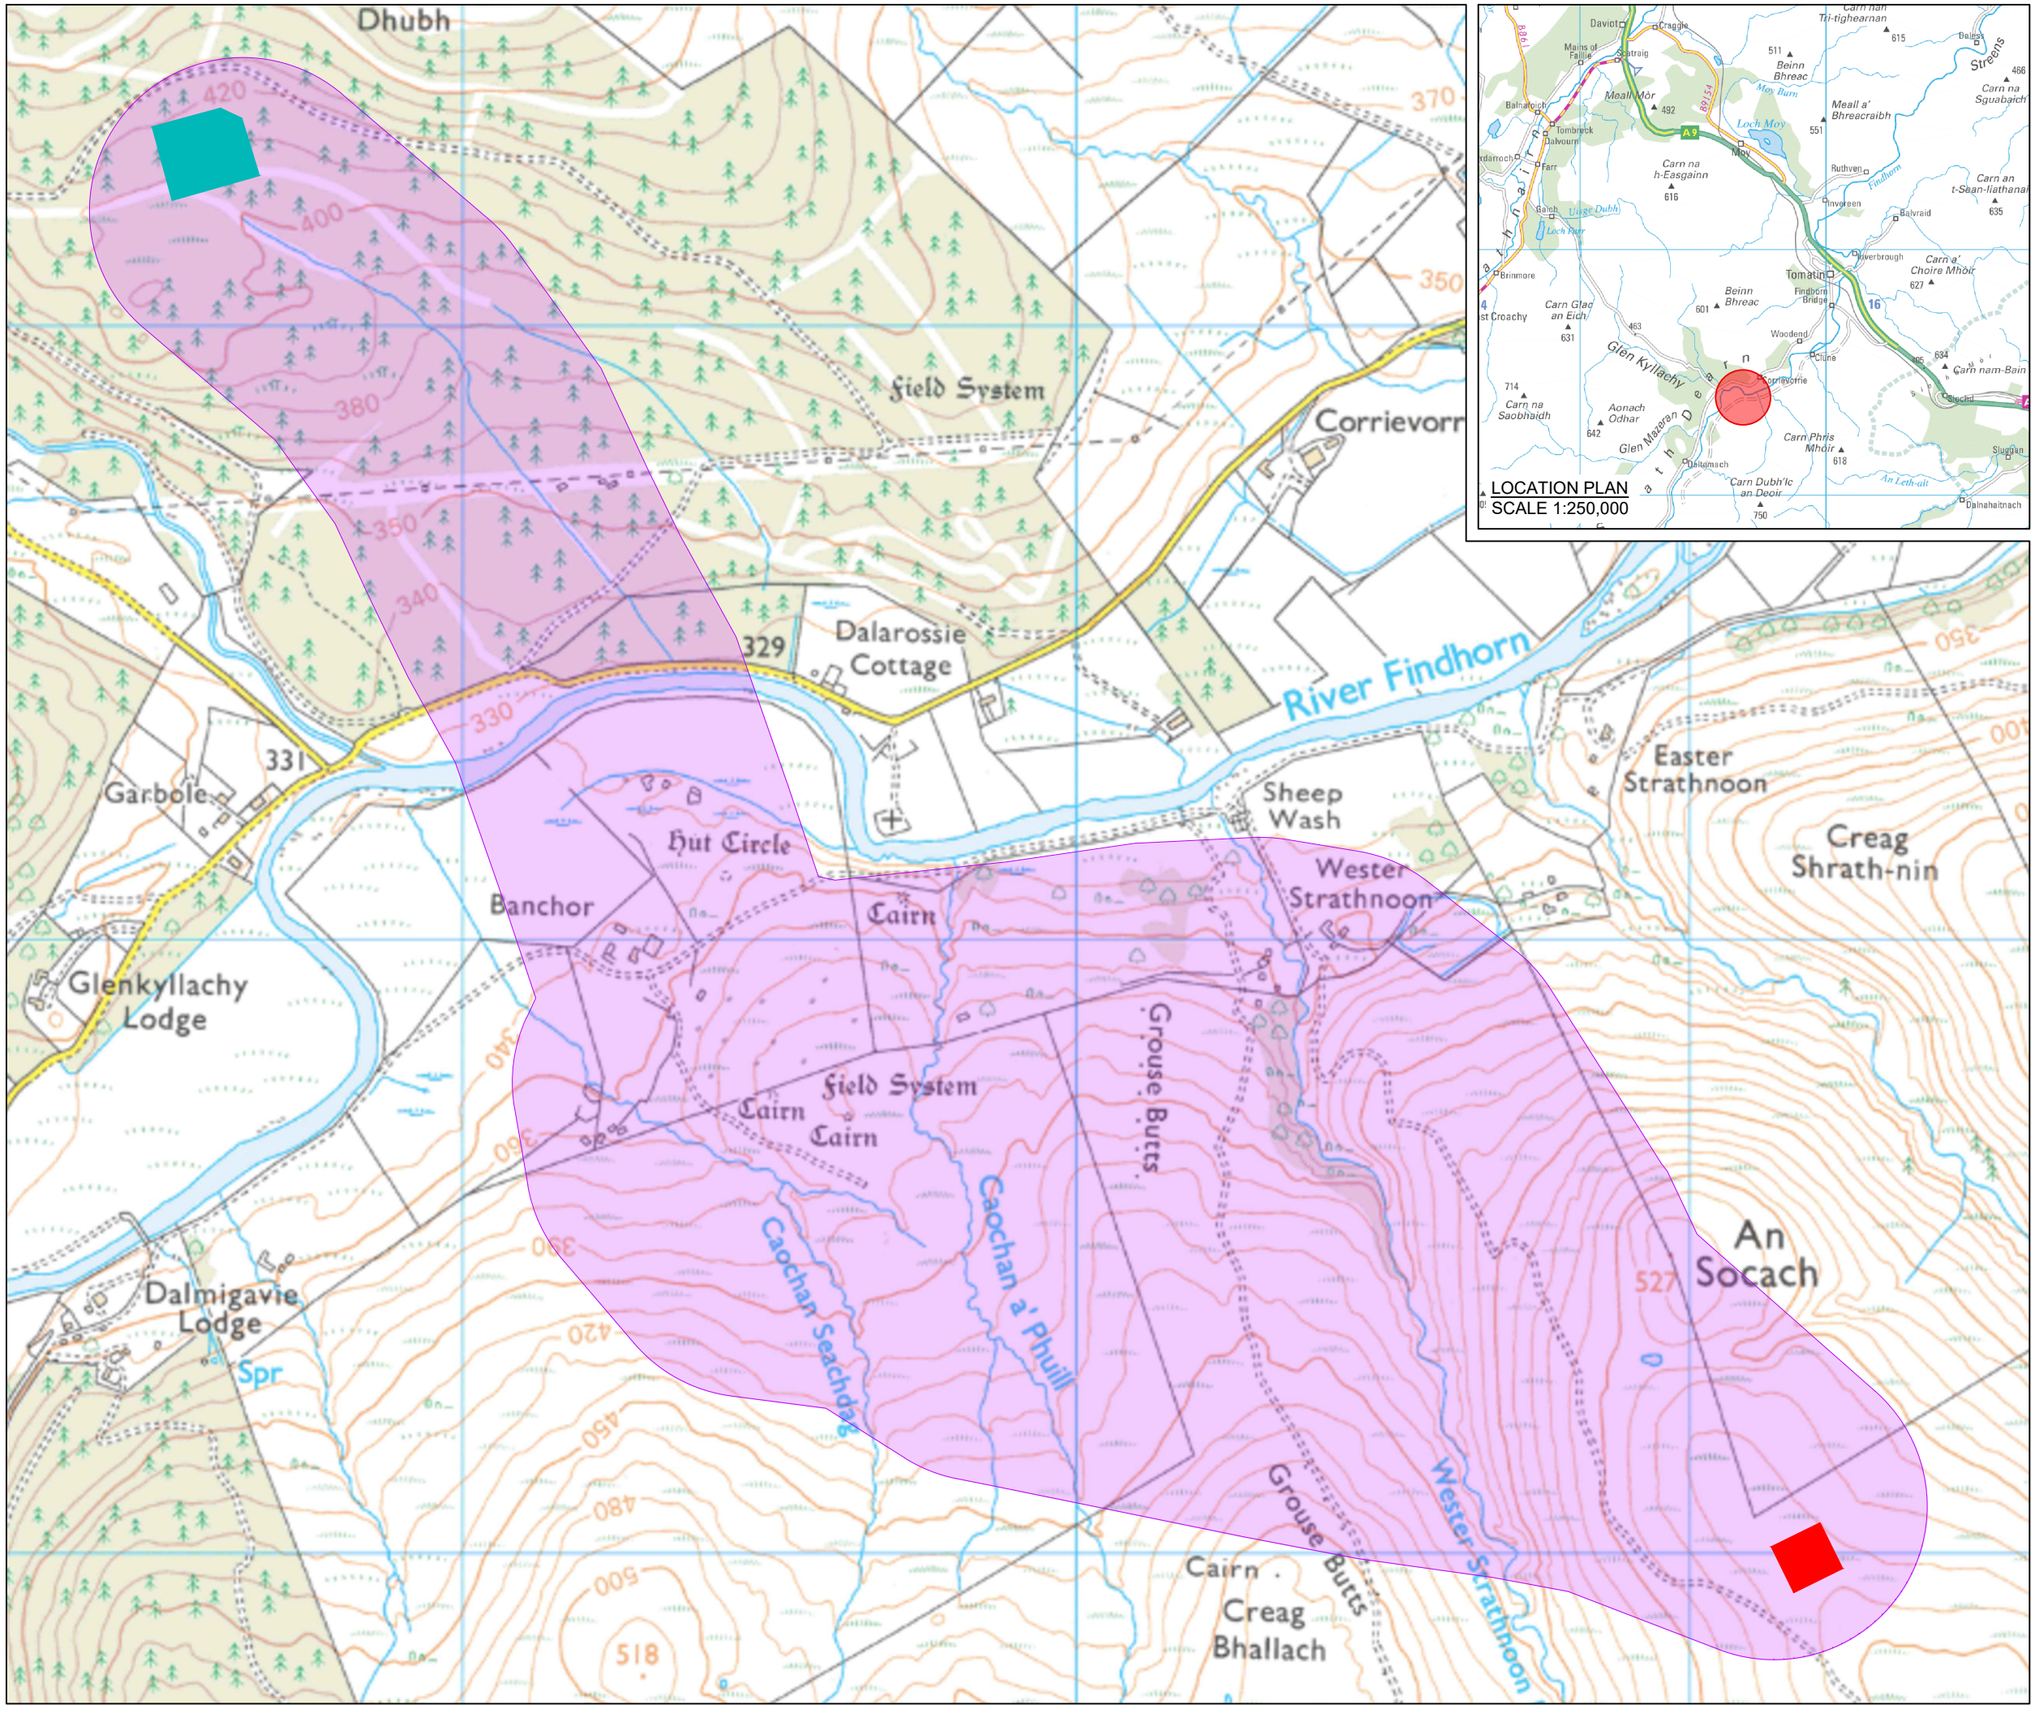

© CROWN COPYRIGHT, ALL RIGHTS RESERVED.
2026 LICENCE NUMBER AC0000808122.

KEY:

- POTENTIAL GRID CONNECTION CORRIDOR (500m)
- CLUNE SUBSTATION
- TOMATIN SUBSTATION

ISSUE	DRAWN	CHKD	APPD	DATE	REVISION NOTES
1	MC	BY APPD	EH	2026-04-10	First Issue

PURPOSE: OTHER	SCALE @ A3: 1:10,000
LAYOUT DRAWING: N/A	T-LAYOUT NO: N/A
COORDINATES: OSGB36/BNG (EPSG:27700)	

PROJECT TITLE
CLUNE
WIND FARM

DRAWING TITLE
INDICATIVE GRID ROUTE

DRAWING NUMBER	REV
04707-RES-LAY-DR-EE-001	1

THIS DRAWING IS THE PROPERTY OF RENEWABLE ENERGY SYSTEMS LIMITED AND NO REPRODUCTION MAY BE MADE IN WHOLE OR IN PART WITHOUT PERMISSION

BEAUFORT COURT,
EGG FARM LANE,
KINGS LANGLEY,
HERTS WD4 8LR. UK
TEL +44 (0) 1923 299200
WWW.RES-GROUP.COM